


LIOT: ROCK ROAD, KOWLOON.


CARPENTER RD.

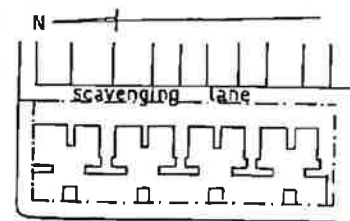

LION ROCK ROAD
BLOCK PLAN

M. 1180094

SCALE: 100'-0"=1'

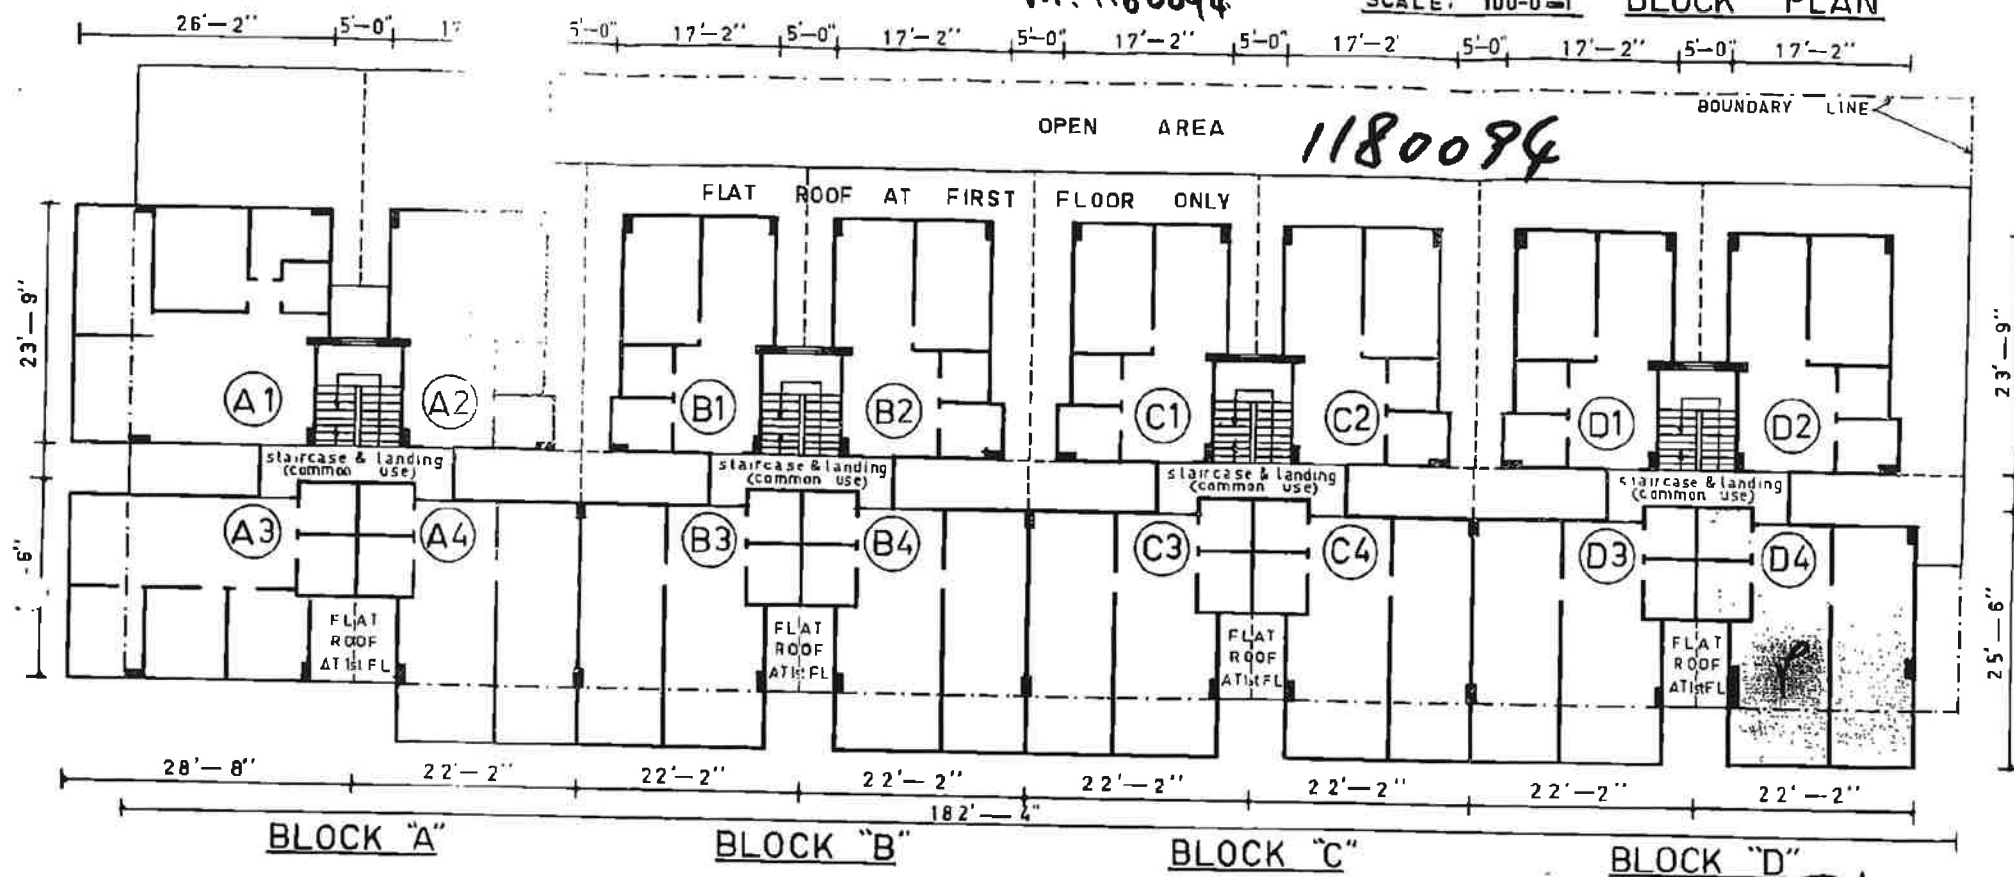

5TH FLOOR PLAN

SCALE: $\frac{1}{16}"=1'-0"$


[Faint, illegible handwritten notes]

N.K.I.L. 3995 & N.K.I.L. 3592 N° 78 - 80

LION ROCK ROAD, KOWLOON,

1180094


M. 1180094

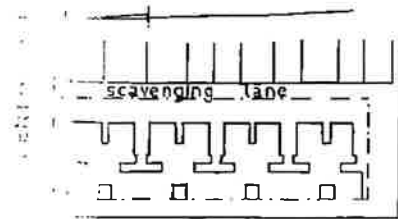

LION ROCK ROAD

BLOCK PLAN

SCALE: 100'-0" = 1"

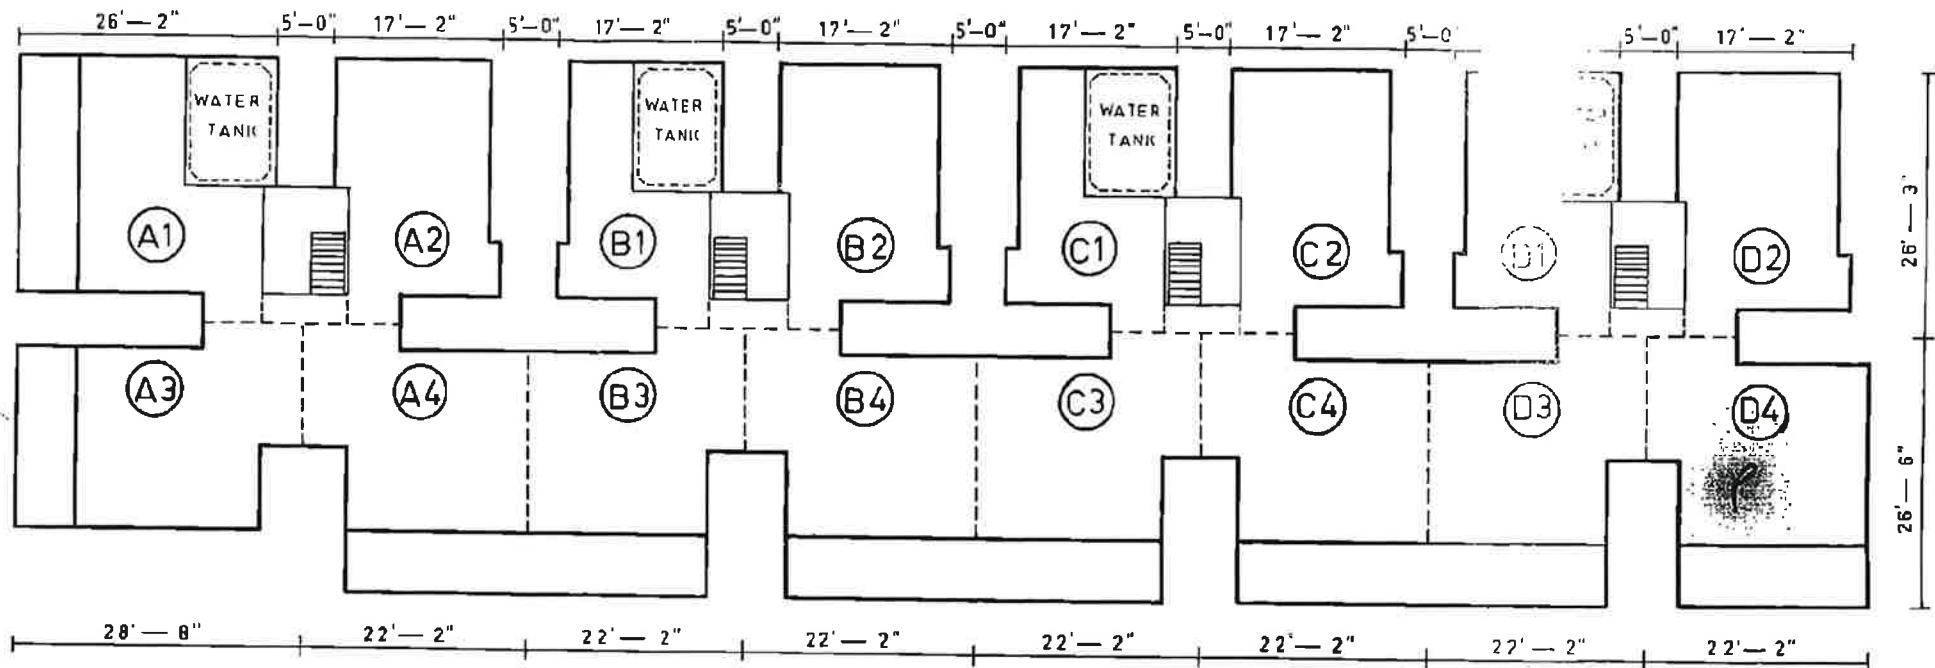

ROOF PLAN

SCALE: 1/16" = 1'-0"

Span