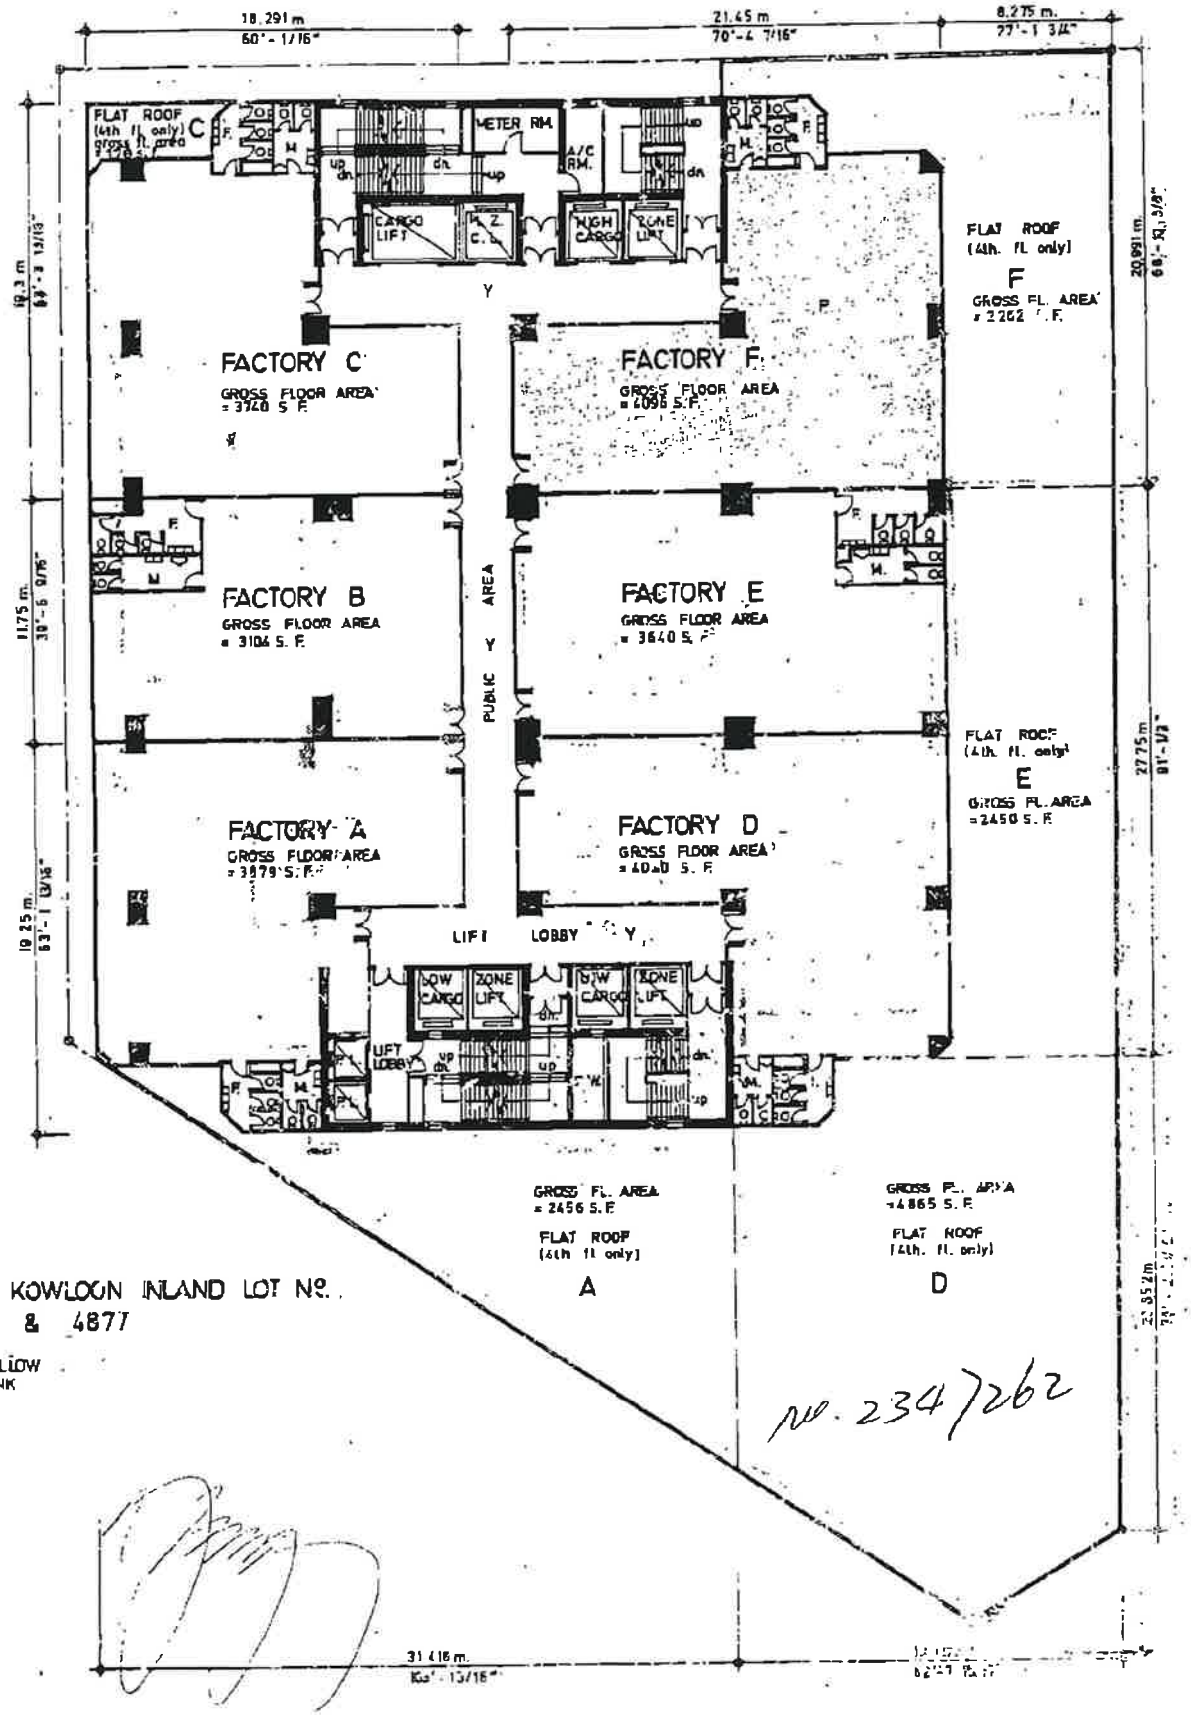



NEW KOWLOON INLAND LOT Nº.
4711 & 4877


Y.= YELLOW
P = PINK

No. 234262

# 4th. to 13th. FLOOR PLAN SCALE 1 : 315

| | | | | |
|---|---|---|---|---|
| 4TH. FL. | 5TH. FL. | 6TH. FL. | 7TH. FL. | 8TH. FL. |
| 9TH. FL. | 10TH. FL. | 11TH. FL. | 12TH. FL. | 13TH. FL. |

Annexure to Memorial No. 234262

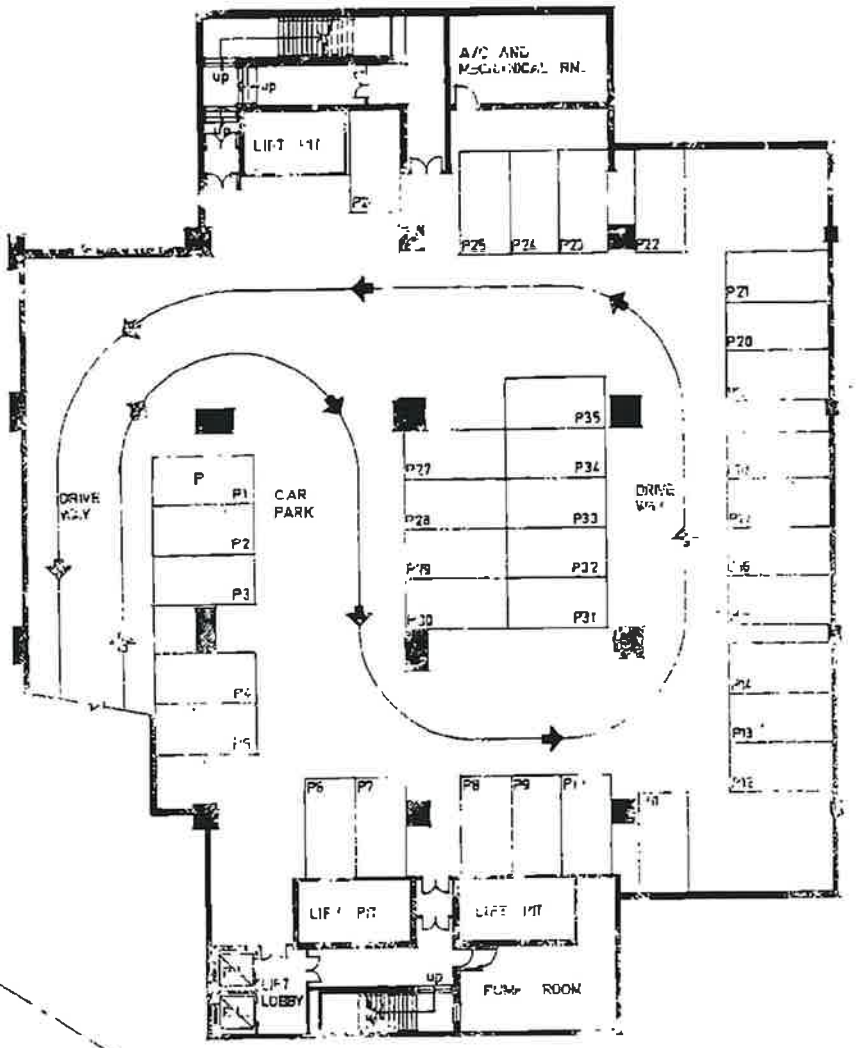


NEW KOWLOON INLAND LOT No.
4711 & 4874

P = Pit

BASEMENT PLAN

Annexure 2 Memorial No. 23472G2