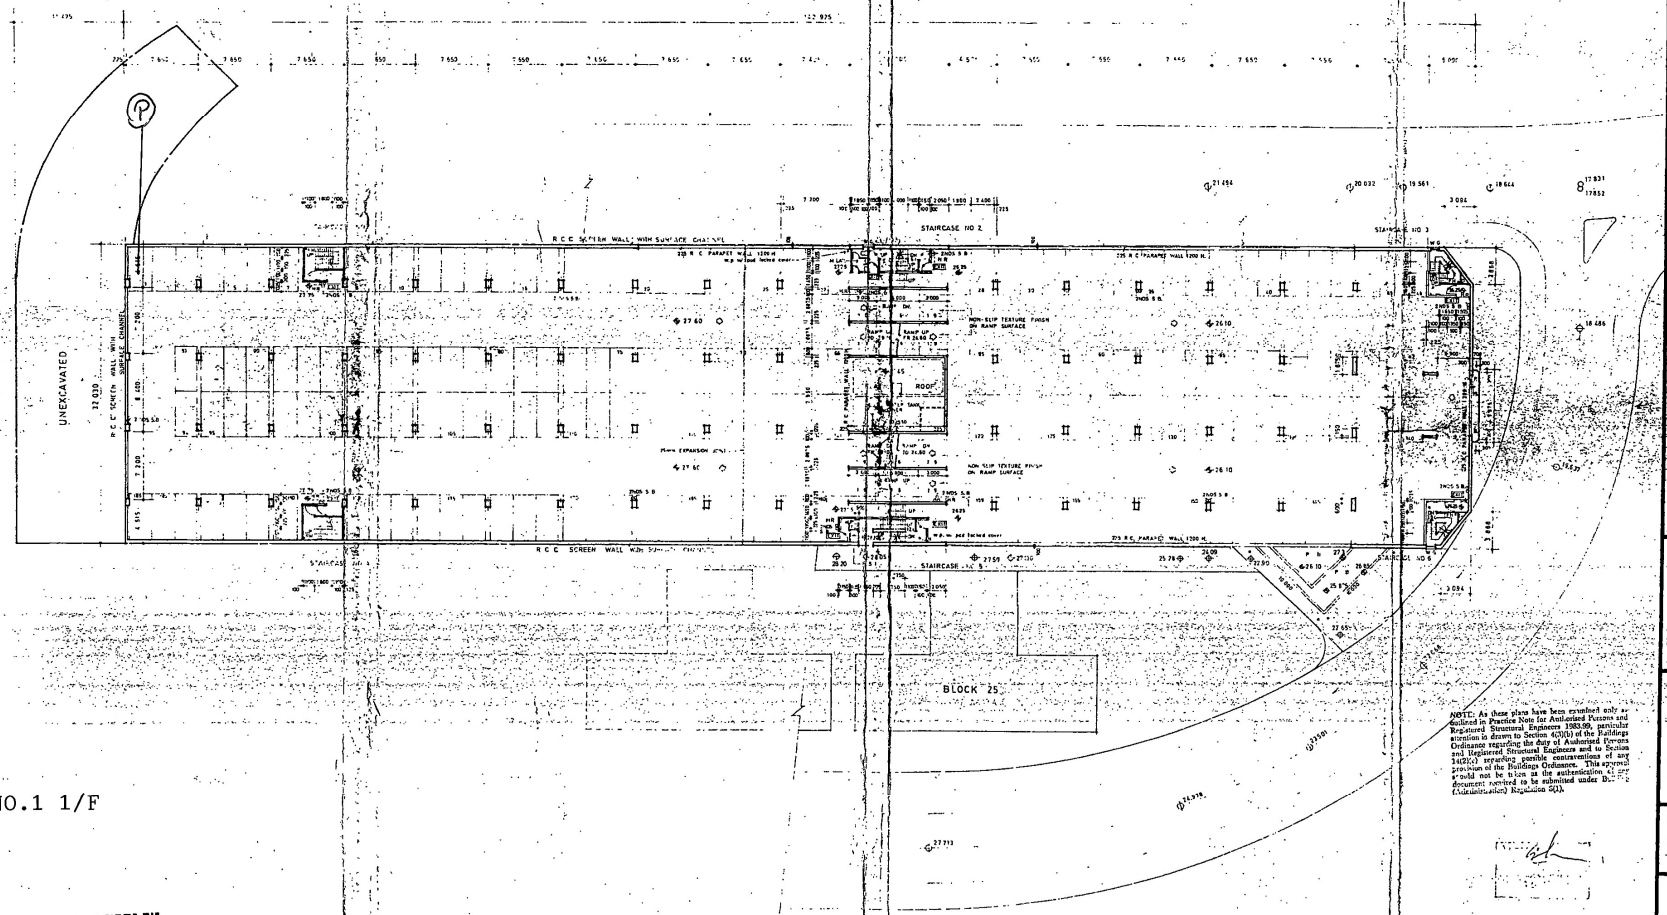

NOTE: As these plans have been examined only as outlined in Practice Note for Authorised Persons and Registered Structural Engineers 1983.99, particular attention is drawn to Section 4(3)(b) of the Buildings Ordinance regarding the duty of Authorised Persons and Registered Structural Engineers and to Section 34(2)(c) regarding possible contraventions of any provision of the Buildings Ordinance. This approval should not be taken as the authorisation of any document required to be submitted under B... (Administration) Regulation 5(1).

1ST FLOOR PLAN

TOTAL NO. OF CAR PARKING SPACES = 185 NOS
AUTOMATIC SPRINKLER SYSTEM TO BE PROVIDED & INSTALLED IN ACCORDANCE WITH F O C RULES
SUPERIMPOSED LOADING = 5 KPa

CERTIFIED TRUE COPY OF PLAN APPROVED BY THE BUILDING AUTHORITY ON 16 Dec 1989
ARTHUR C. S. KWOK
ARCHITECT & ASSOCIATES
ARTHUR C. S. KWOK
AUTHORISED PERSON
ARCHITECT

CPS NO.1 1/F

註冊摘要編號 Memorial No.:
20111801130037 A3C

TW496083

B.O.O. REF. 2/9404/79(2)(J)
F.S.D. REF. 8/18377 (G)

GENERAL NOTES

REVISIONS

NO	DATE	REMARKS

PROJECT
PROPOSED RESIDENTIAL DEVELOPMENT
ON R. P. OF T. L. T.
LOT NO. 60
AT TSING LUNG TAU
N.T.

DRAWING TITLE
CARPARK D
1ST FLOOR PLAN

DRAWING TYPE
GENERAL PLAN

ARTHUR C. S. KWOK
ARCHITECTS & ASSOCIATES
郭志堯建築師
1108 JARDINE HOUSE HONG KONG

ARTHUR C. S. KWOK
ARCHITECT & ASSOCIATES
ALFRED
AUTHORISED PERSON
FOR

DATE FEBRUARY 1987
SCALE 1 : 200
DRAWN BY
CHECKED BY

PROJECT NO. 760705

DRAWING NO. GP-CP(D)-3/10